
TOWNSHIP 116 RANGE 22
SECTION 5

LEGEND

- Section Line
- Quarter Line
- Gov't Lot Line
- Meander Line
- Water Line
- Hennepin County Monument
- PLS Corner Position (No Monument)

I hereby certify that this document was prepared by me or under my direct supervision and that I am a duly Licensed Land Surveyor under the laws of the state of Minnesota

William P. Brown
License No. 19527

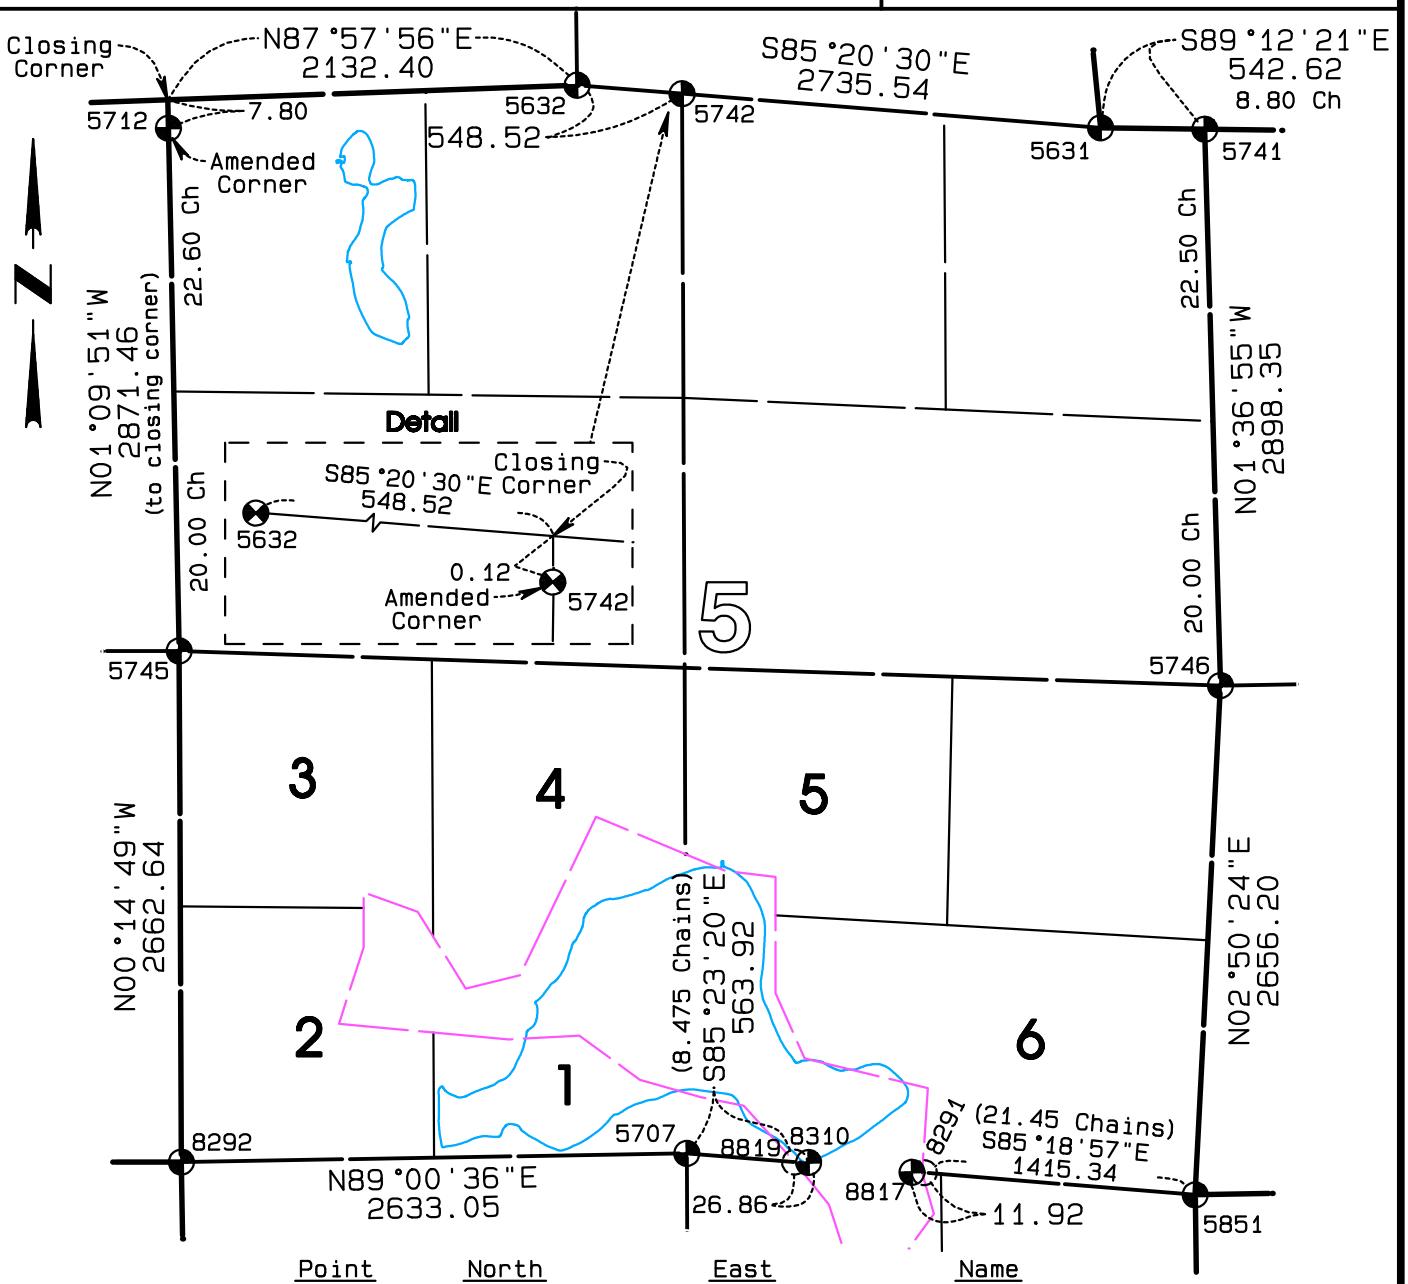

Point	North	East	Name
5631	136612.36109	474344.50871	PLS: 1172232SE
5632	136834.41275	471617.99440	PLS: 1172232S4
5707	131270.72425	472189.40718	PLS: 1162208N4
5712	136750.91504	469487.09739	PLS: 1162206NE
5741	136604.83994	474887.07630	PLS: 1162205NE
5742	136789.77290	472164.69129	PLS: 1162205N4
5745	133887.84339	469545.27602	PLS: 1162206E4
5746	133707.64151	474968.76950	PLS: 1162205E4
5851	131054.70696	474837.16673	PLS: 1162208NE
8291	131170.28846	473426.55886	PLS: 1162208RMWMC54
8292	131225.23072	469556.74921	PLS: 1162207NE
8310	131223.23163	472778.27255	PLS: 1162208RMEMC55
8817	131171.26189	473414.67867	PLS: 1162208MC54
8819	131225.39090	472751.49948	PLS: 1162208MC55

Coordinate System based on Hennepin County Ground NAD 83 1986 Adjustment from 1991 published values